



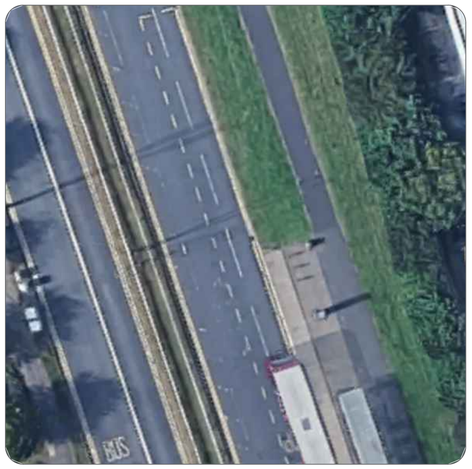

Drawn By:	A.W
Checked By:	D.D
Issue/Ver:	1
Working Width:	4.60m
Working Length:	33.80m
Remaining Carriageway Width:	4.30m

Notes:

50m barrier required
1.20m to be left for pedestrians to pass
x1 Bus stop required
x1 Bus lane required

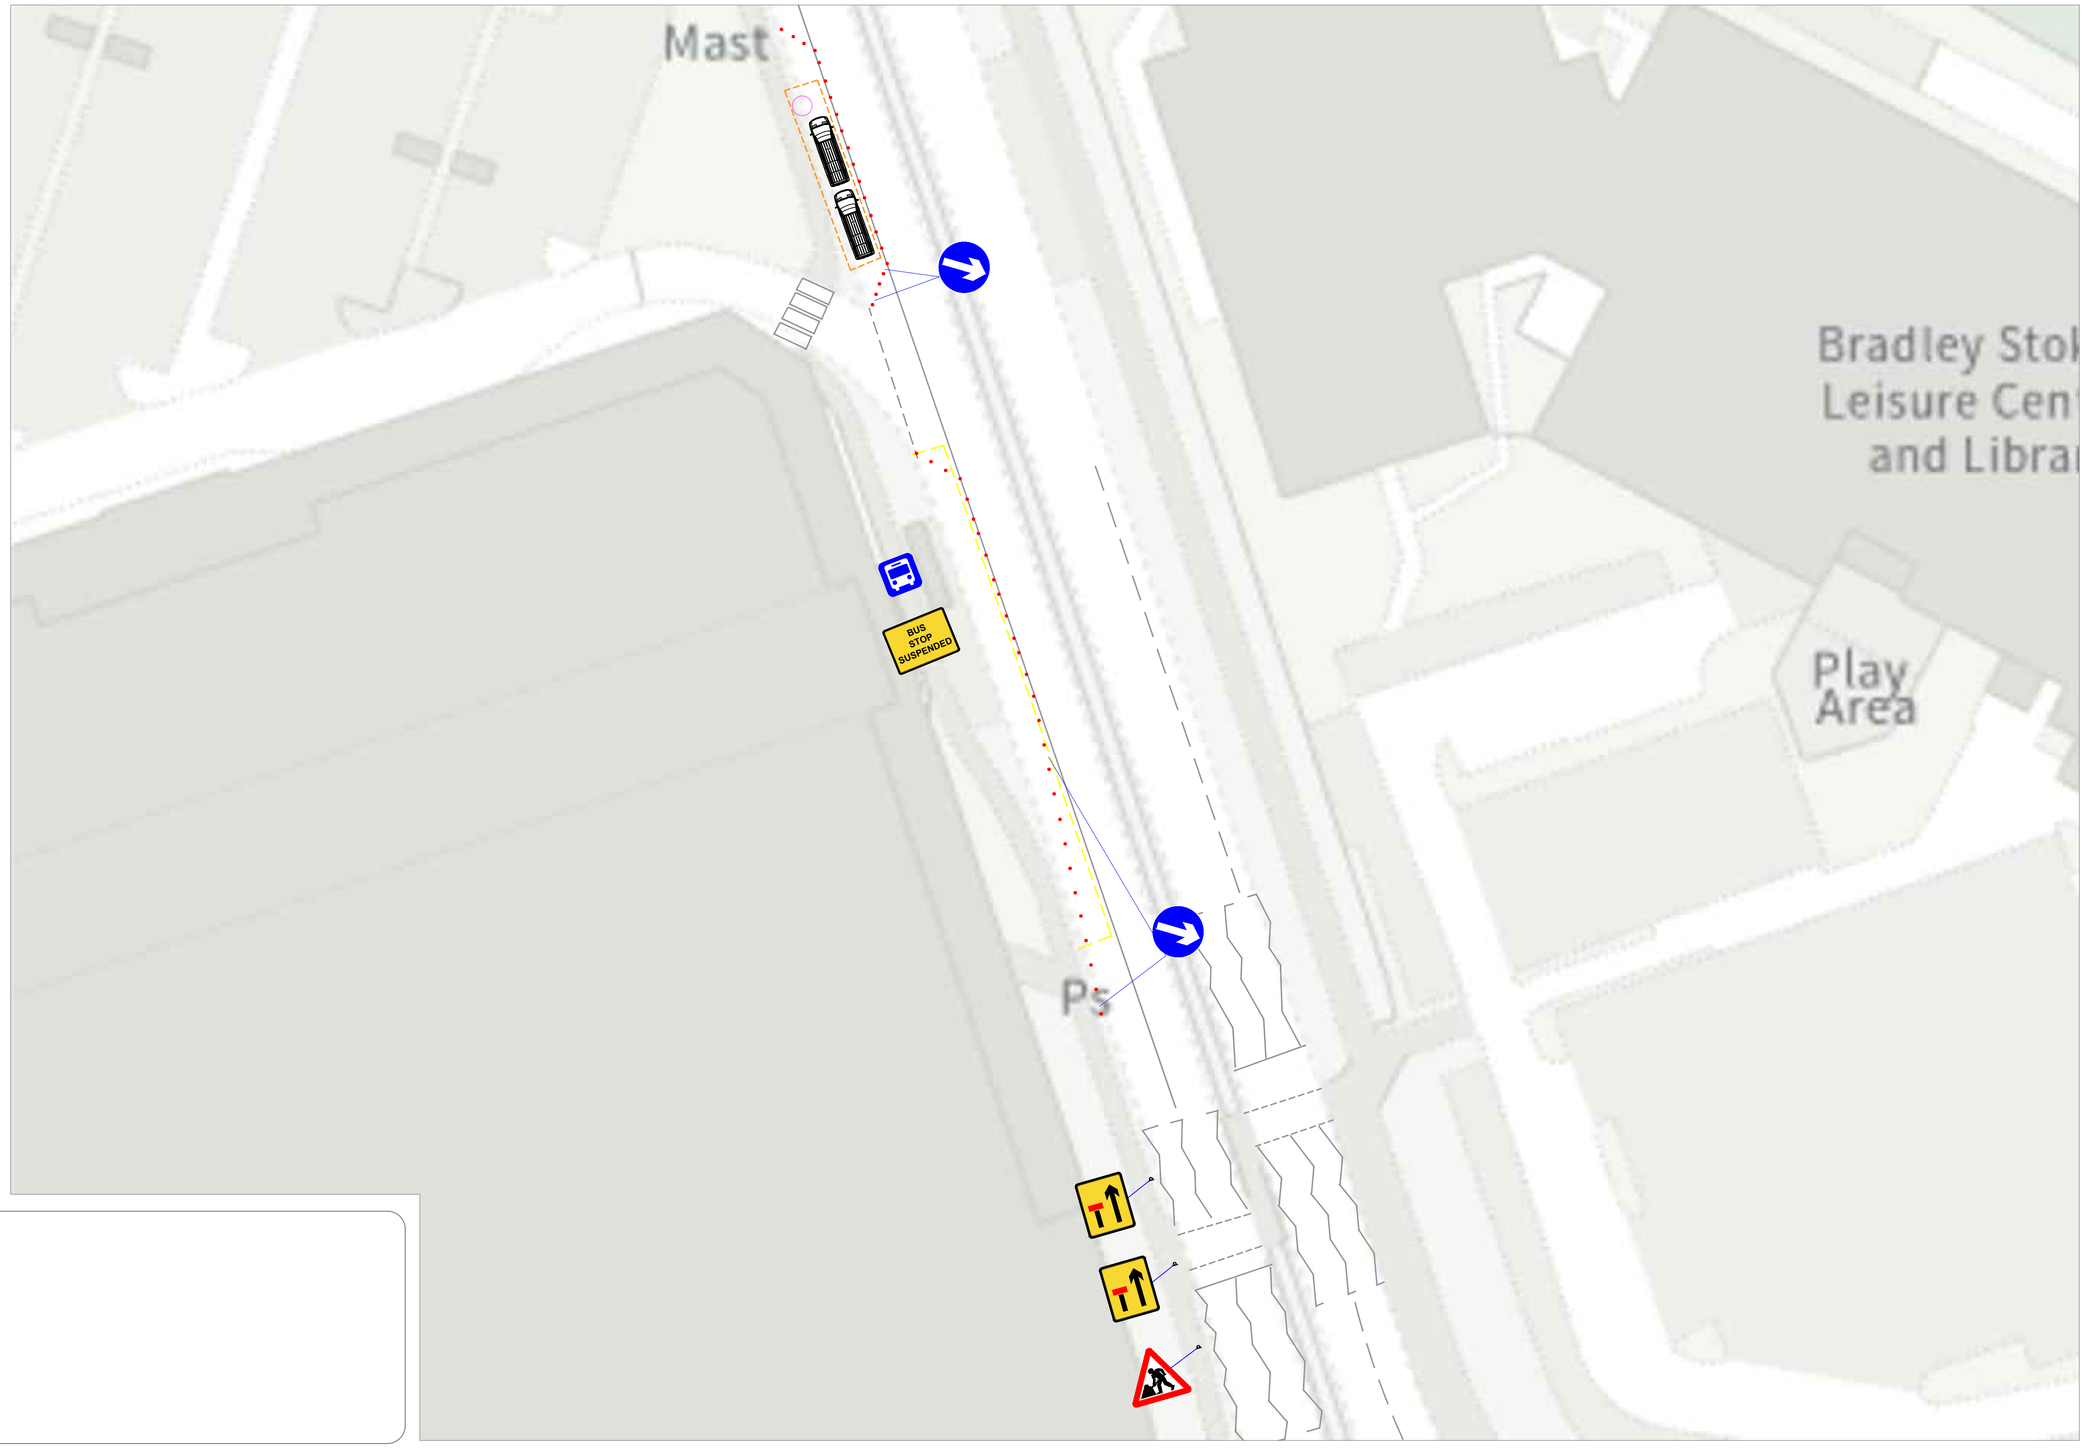

Clear View Services Group
420 Tong Street
Bradford,
West Yorkshire,
BD4 6LP
T: 0113 323 1441
W: www.clearviewservicesgroup.co.uk

Client:	circet UK wireless
Site Name:	79360- Bradley Stoke Way
Site ID:	79360
Job No:	2026-1411

Scheme:	Lane Closure
Road Name:	Bradley Stoke Way
City/Town:	Bristol
Post Code:	BS32 9AA
What 3 Words:	pepper.giving.fuel
Easting, Northing:	362146 , 182046

Road Speed: 30

Legend:

Sign Frame
Traffic Signal Head
Traffic Cones
Barrier
No Parking Cones
Pedestrian Ramp
Terraplas Walkway
Trackway Boards

N
W
E
S